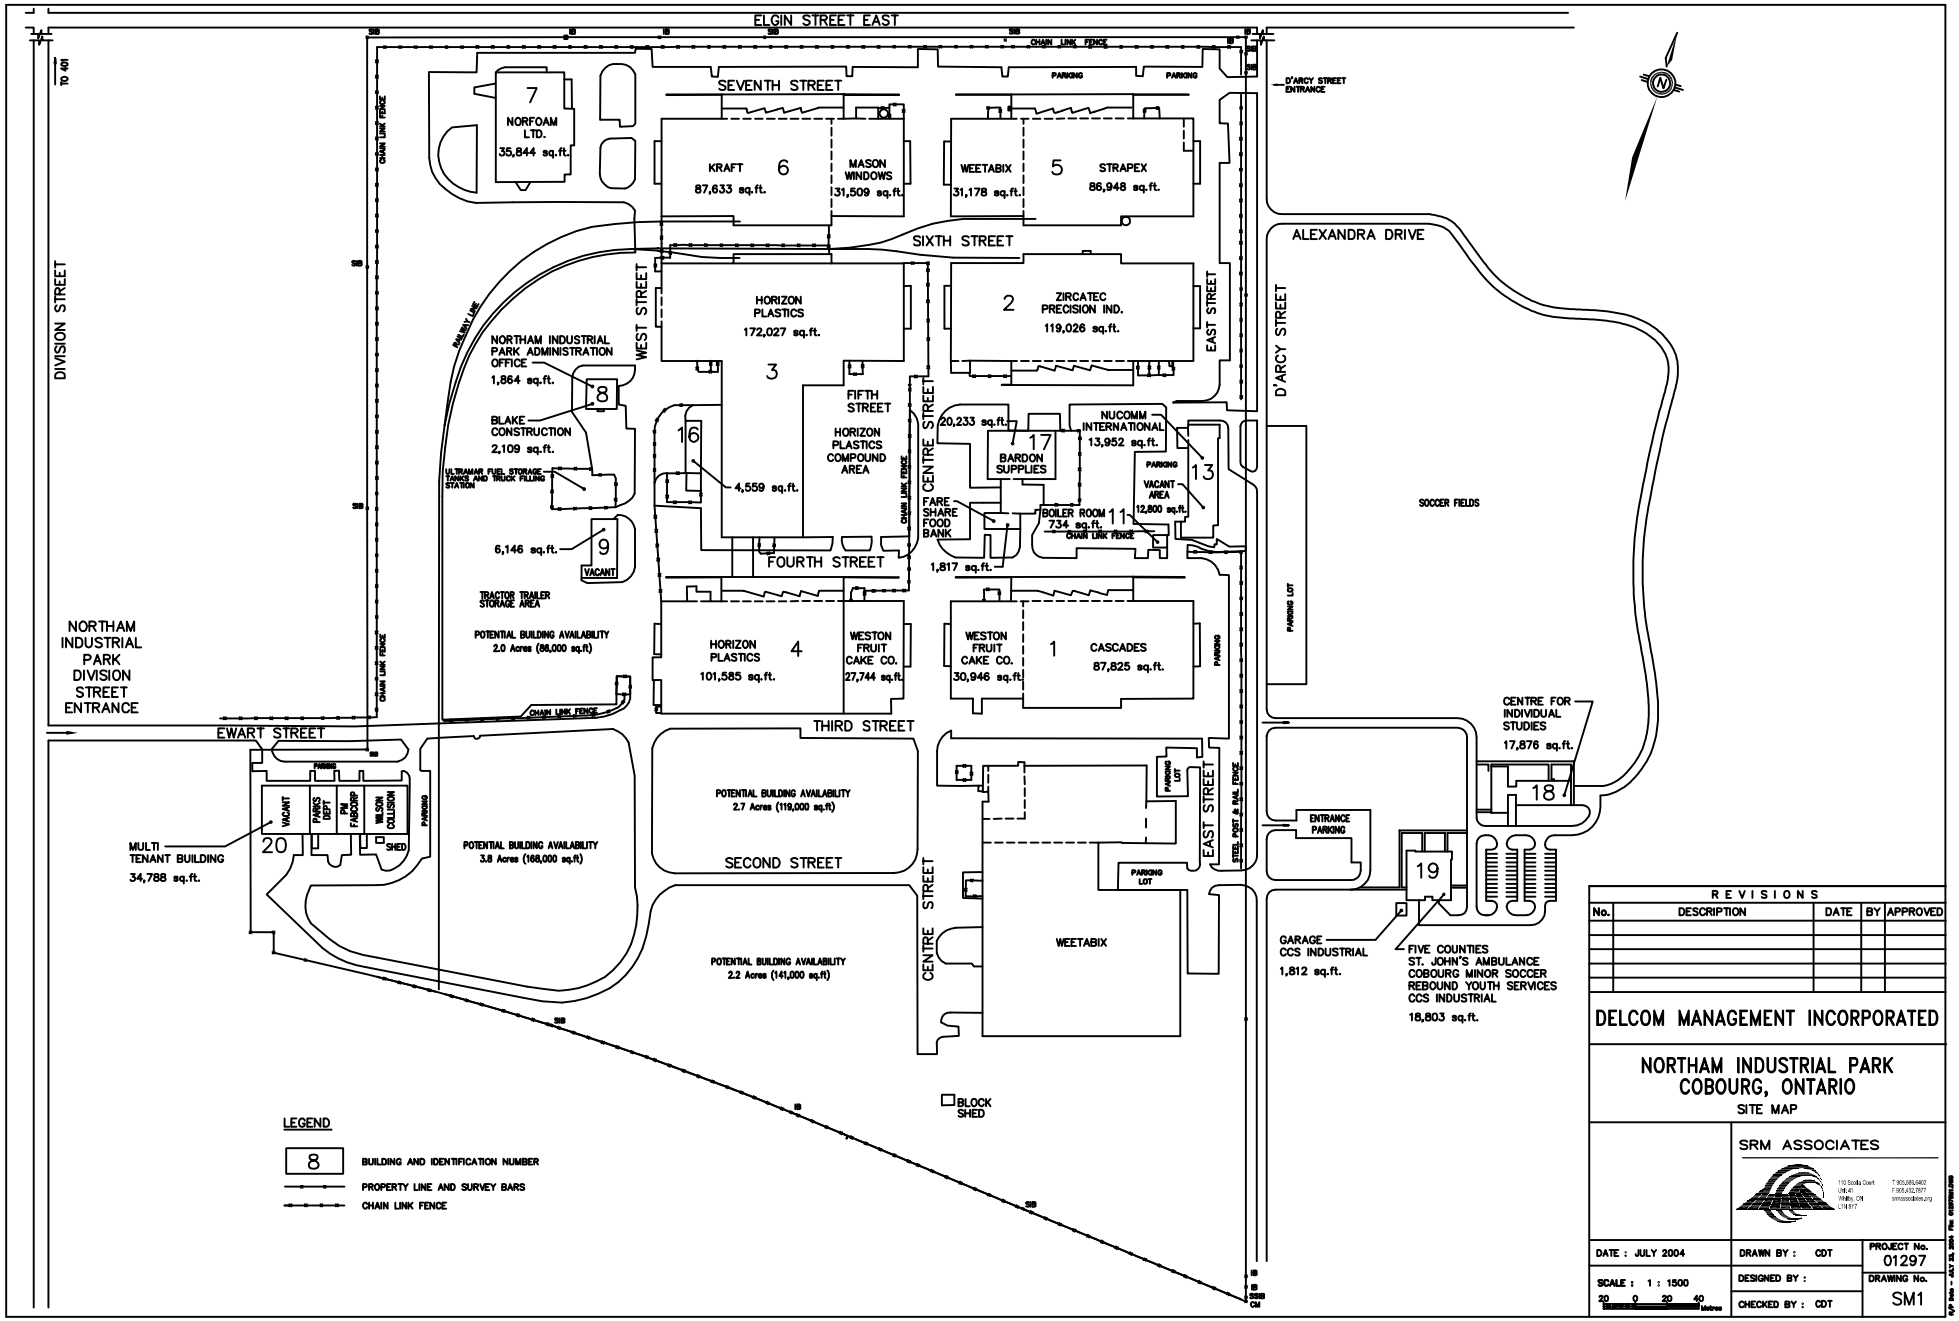

REVISIONS

No.	DESCRIPTION	DATE	BY	APPROVED

DELCOM MANAGEMENT INCORPORATED

NORTHAM INDUSTRIAL PARK
COBOURG, ONTARIO
SITE MAP

SRM ASSOCIATES
110 Scotia Court Unit 41 Whitby, ON L1N 8Y7
T 905.668.5402 F 905.432.7977 srmassociates.org

DATE : JULY 2004	DRAWN BY : CDT	PROJECT No. 01297
SCALE : 1 : 1500 (20 0 20 40 Metres)	DESIGNED BY :	DRAWING No. SM1
	CHECKED BY : CDT	